ABBREVIATIONS

AC	air conditioning	MO	masonry opening
ALUM	aluminum	OC	on center
APP	appliance	OH	overhead
BD	board	OPG	opening
BLK	block	OVHD	overhead
CI	cast iron	PAN	pantry
CL CLOS	closet	PD	pocket door
CLG	ceiling	PLYWD	plywood
COL	column	PR	powder room
CONC	concrete	PSF	per square foot
D	dryer	PSI	per square inch
DIM	dimension	PSL	parallel strand lumber
DW	dishwasher	R	risers
DIL	dishwasher	REF	refrigerator
ELEC	electric	REINF	reinforcing
EQUIP	equipment	REQ	required
EXT	exposed	RM	room
FIBGL	fiberglass	RO	rough opening
FL	floor	SQ	square
FT	footings	STL	steel
FTG	footing	STOR	storage
GALV	galvanized	TC	tract compactor
GPM	gallons per minute	T&G	tounge and groove
GL	glass	TEMP	tempered
GYP	gypsum	TO	trimmed opening
HDR	header	TR	tread riser
INSUL	insulation	TYP	typical
LAUND	laundry	VAN	vanity
LAV	lavatory	W	washer
LVL	laminated veneer lumber	W/	with
MAX	maximum	WD	wood
MC	medicine cabinet	WM	wire mesh
MIN	minimum	WP	waterproof
MIR	mirror		

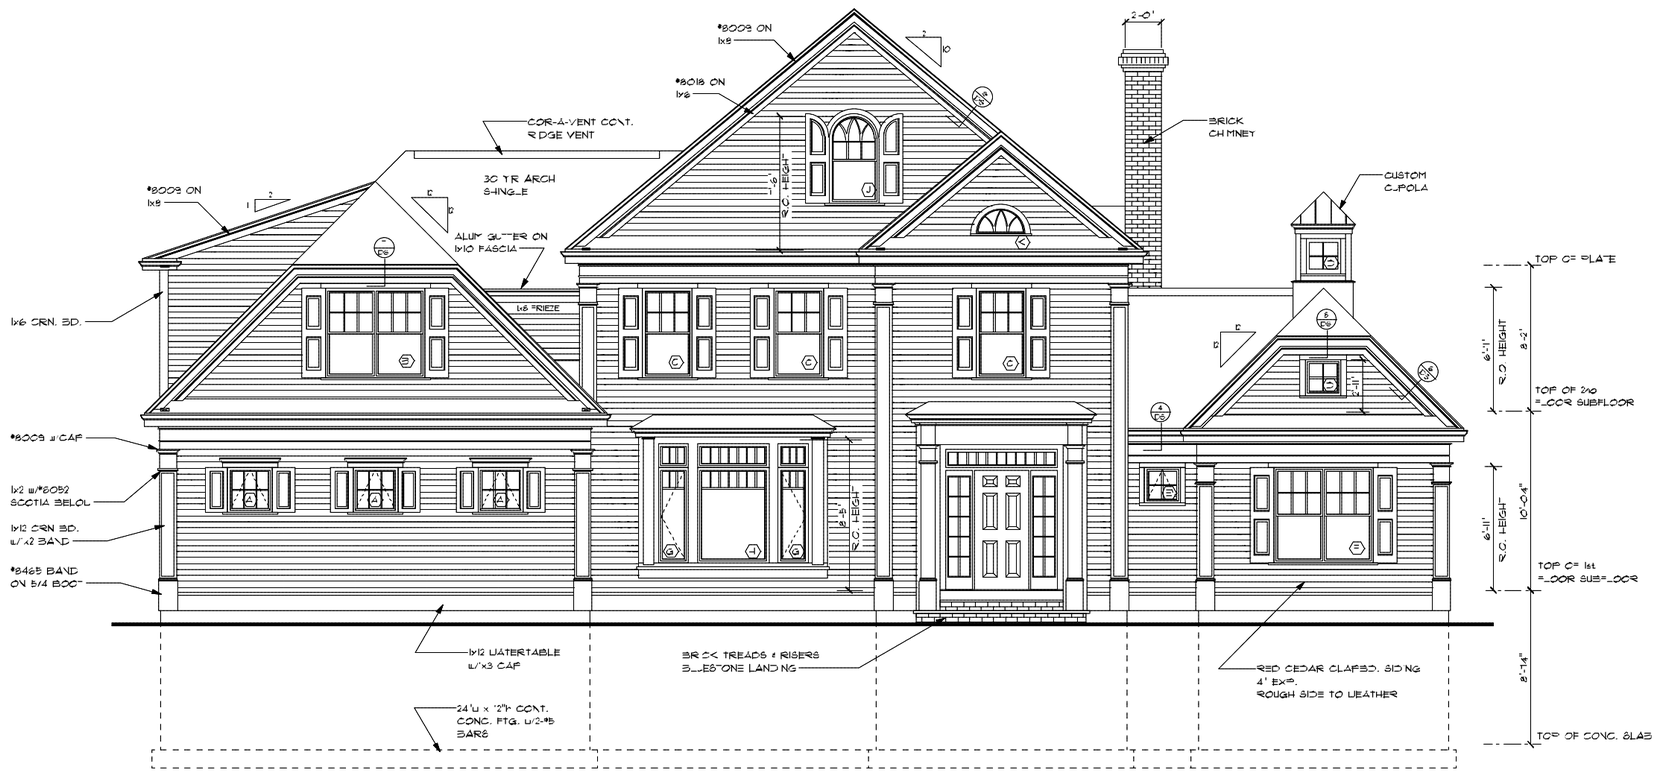

FRONT ELEVATION

4379 SQ.FT. TOTAL LIVING AREA
768 SQ.FT. GARAGE UNDER
37'-5 1/8" BUILDING HEIGHT

THIS PLAN IS THE PROPERTY OF TOTAL LIVING CONCEPTS DESIGN(TLC). IT IS INTENDED FOR THE EXCLUSIVE USE OF TLC AND IT IS NOT TO BE REUSED, COPIED OR MODIFIED WITHOUT WRITTEN CONSENT OF TLC. TLC RESERVES THE RIGHT TO REUSE ALL OR PART OF THESE DRAWINGS FOR FUTURE PROJECTS.

HOMES DEVELOPMENT CORPORATION

BUILT WITH PRIDE BY
HOMES DEVELOPMENT CORPORATION
7 VICTORY GARDEN WAY
LEXINGTON, MA 02421

TLC Design
total living concepts design
12 PEARL STREET, CLINTON, MA 01510
(508) 561-7644

REVISIONS

DRAWN
WHF
CHECKED

DATE
5/16/2011
SCALE
1/4"=1'-0"
JOB NO.
001-2011
SHEET

A-1

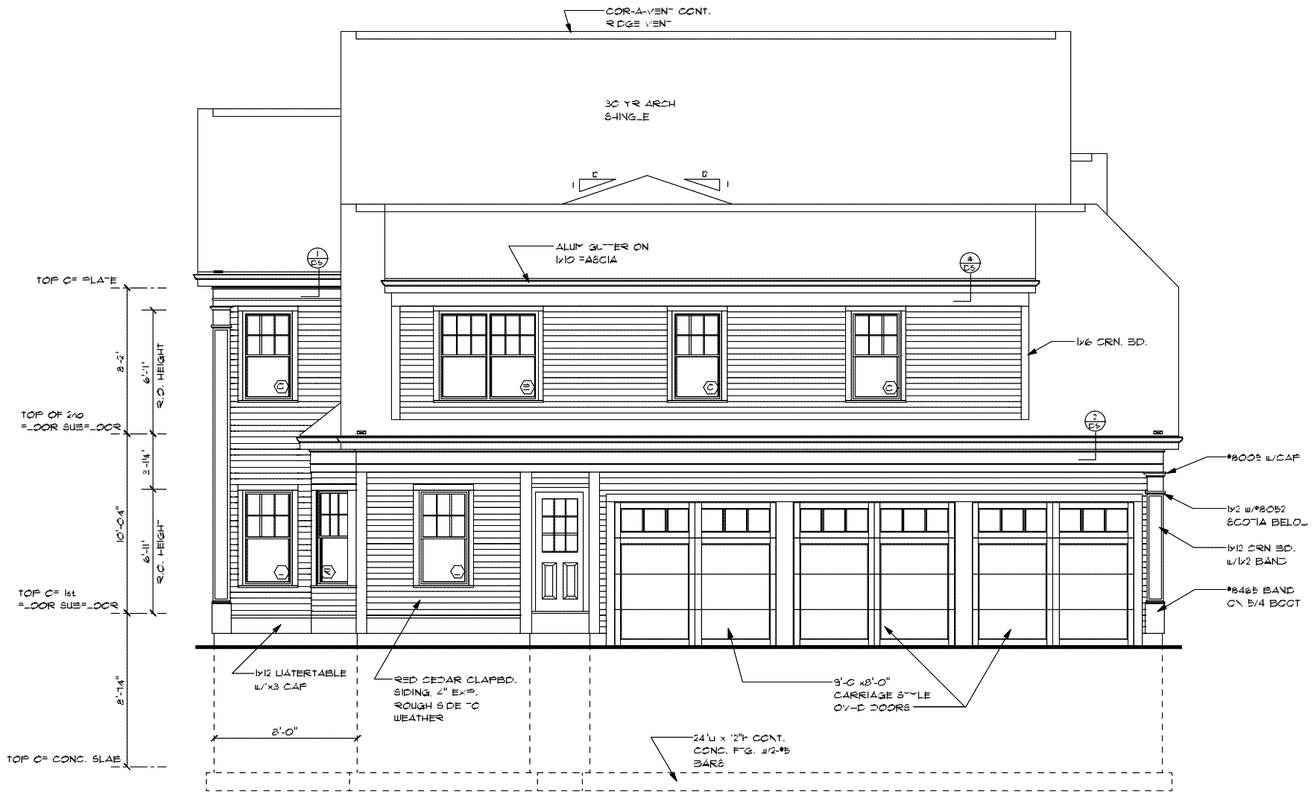

LEFT ELEVATION

JELD-WEN SITELINE EX WINDOW SCHEDULE

REF	PRODUCT CODE	R.O. SIZE	GRILLE	TRIM	REMARKS	COUNT
A	ELA3030	R.O. 30 3/4" x 30 3/4"	3W, 2H	3/4x4		3
B	ELD3360-2	R.O. 67 1/2" x 60 3/4"	6 OV 1	3/4x4		2
C	ELD3360	R.O. 34 1/8" x 60 3/4"	6 OV 1	3/4x4	2 UN TS TEMP. GL.	10
D	ELC2424	R.O. 24 3/4" x 24 3/4"	2W, 2H	3/4x4	FIXED UN TS	1
E	ELA2424	R.O. 24 3/4" x 24 3/4"	6 OV 1	3/4x4		1
F	ELD3364-2	R.O. 67 1/2" x 64 3/4"	6 OV 1	3/4x4		1
G	ELC2064	R.O. 20 3/4" x 82 3/4"	SEE BELOW	NONE	w/ELC2018 TRANSOM, 1 LH, 1 RH	2
H	ELCP4864	R.O. 48 3/4" x 82 3/4"	SEE BELOW	NONE	PICTURE UNIT, w/ELC4818 TRANSOM	1
J	ELDF3360	R.O. 34 1/8" x 60 3/4"	SEE BELOW	3/4x4	FULL RADIUS DOUBLE HUNG	2
K	ELC3348R18	R.O. 34 1/8" x 1" 7/8"	SEE BELOW	3/4x4	HALF ROUND	1
L	ELD3364	R.O. 34 1/8" x 64 3/4"	6 OV 1	3/4x4		2
M	ELD3364-2	R.O. 134 1/4" x 60 3/4"	6 OV 1	3/4x4		1
N	ELD3360-3	R.O. 100 7/8" x 60 3/4"	6 OV 1	3/4x4		1
O	ELD3352	R.O. 34 1/8" x 52 3/4"	6 OV 1	3/4x4		1
P	ELC2436	R.O. 24 3/4" x 36 3/4"	2W, 3H	3/4x4	1 LH, 2 RH	3
Q	ELCP4364	R.O. 46 1/8" x 64 3/4"	SEE BELOW	NONE	PICTURE UNIT	1
R	ELD2864	R.O. 30 1/8" x 64 3/4"	6 OV 1	NONE		2
S	ELC2448-3	R.O. 72 3/4" x 48 3/4"	2W, 4H	3/4x4	TEMP GL.	1
T	ELC3630	R.O. 36 3/4" x 30 3/4"	3W, 2H	3/4x4		2

NOTES:
-COLONIAL ARGON FILLED
-SQUARE DIVIDED LITES
-PROVIDE SCREENS
-WHITE HARDWARE

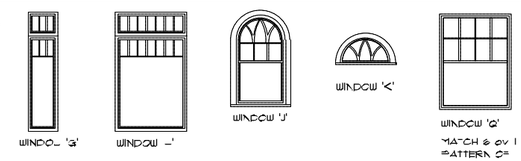

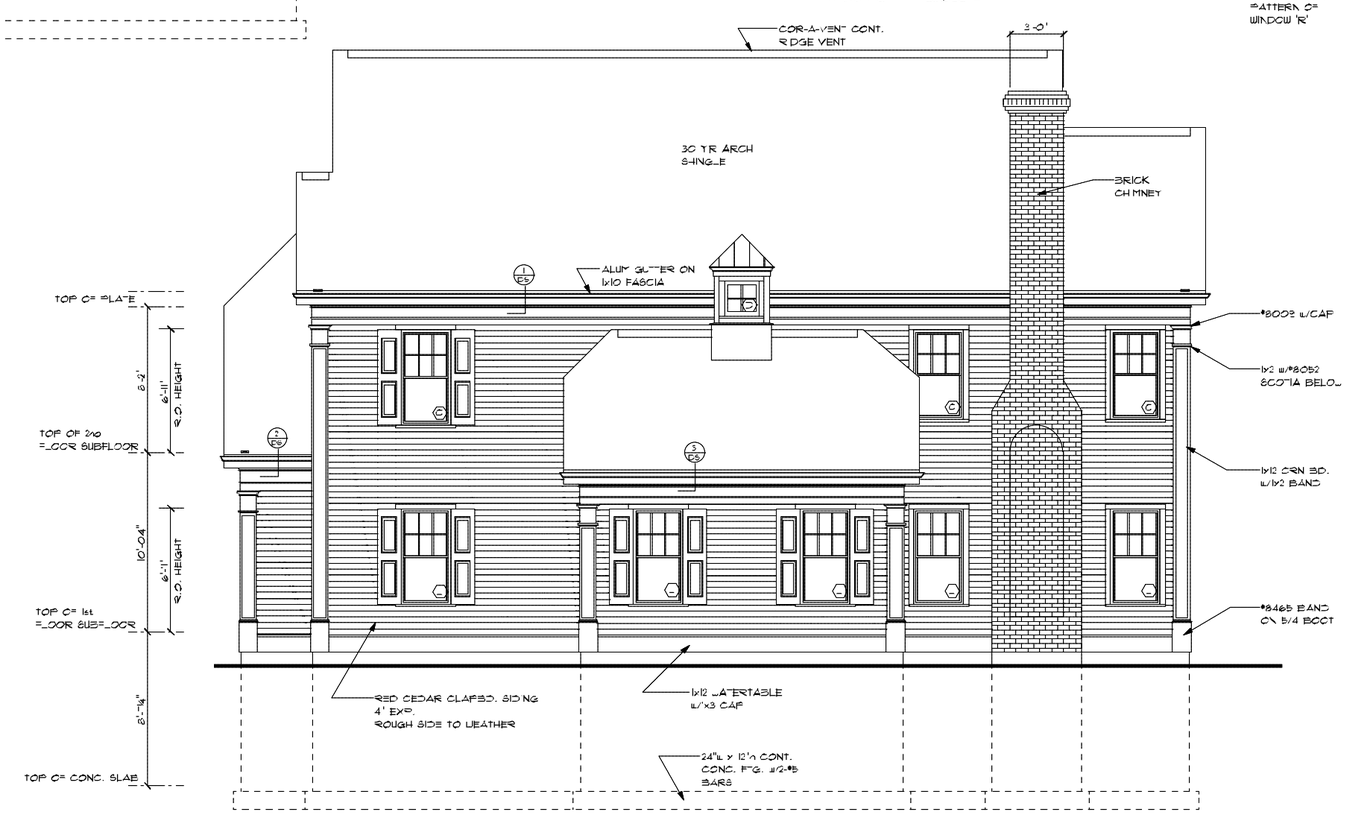

RIGHT ELEVATION

THIS PLAN IS THE PROPERTY OF TOTAL LIVING CONCEPTS DESIGN(TLC). IT IS INTENDED FOR THE EXCLUSIVE USE OF TLC AND IT IS NOT TO BE REUSED, COPIED OR MODIFIED WITHOUT WRITTEN CONSENT OF TLC. TLC RESERVES THE RIGHT TO REUSE ALL OR PART OF THESE DRAWINGS FOR FUTURE PROJECTS.

HOMES DEVELOPMENT CORPORATION

BUILT WITH PRIDE BY

HOMES DEVELOPMENT CORPORATION
7 VICTORY GARDEN WAY
LEXINGTON, MA 02421

TLC Design
total living concepts design
12 PEARL STREET, CLINTON, MA 01510
(508) 561-7644

REVISIONS

DRAWN
WHF
CHECKED

DATE
5/16/2011
SCALE
1/4"=1'-0"
JOB NO.
001-2011
SHEET
A-2

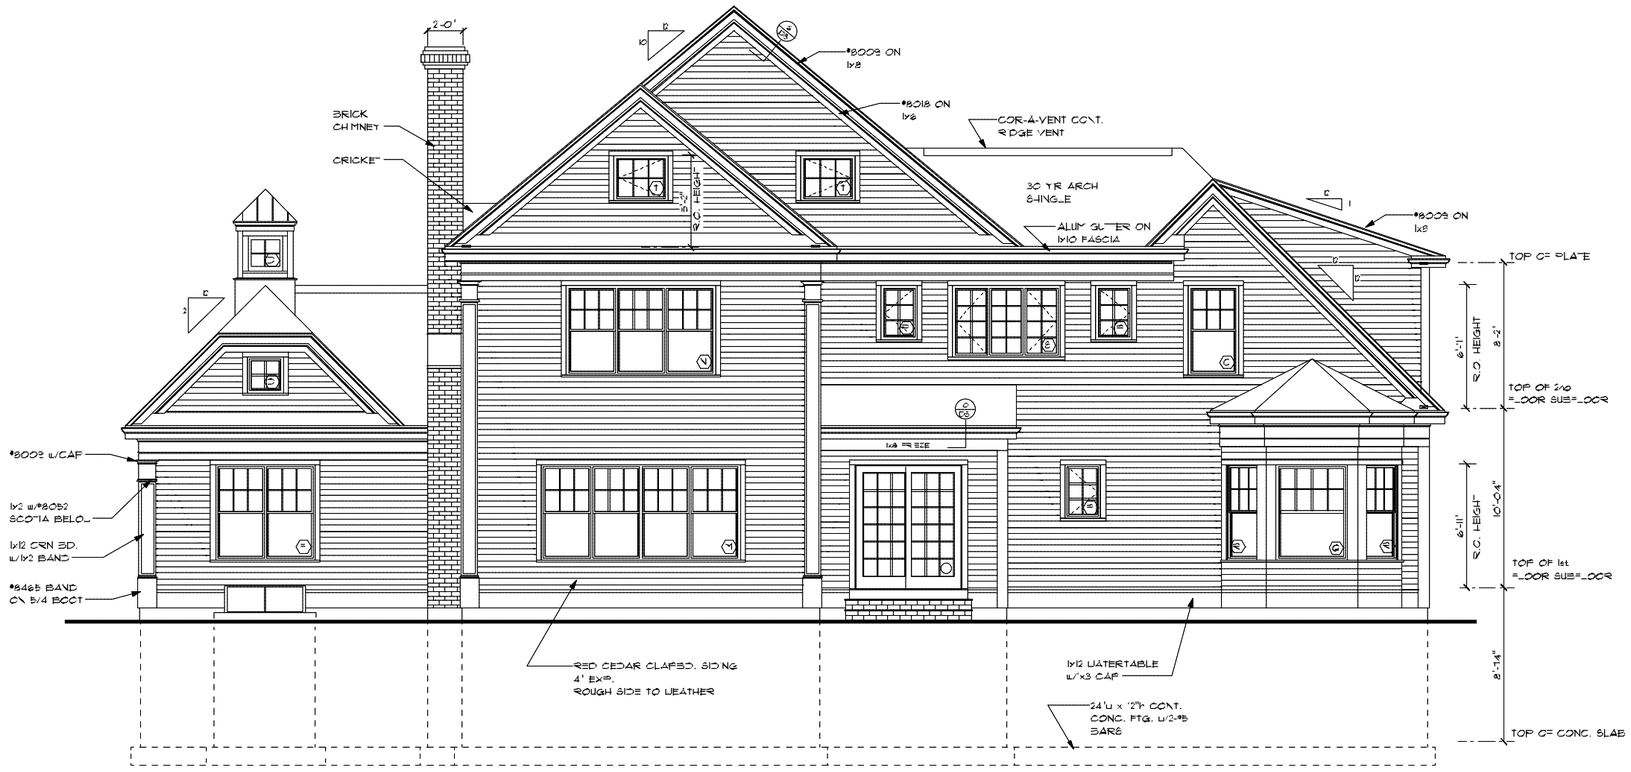

REAR ELEVATION

THIS PLAN IS THE PROPERTY OF TOTAL LIVING CONCEPTS DESIGN(TLC). IT IS INTENDED FOR THE EXCLUSIVE USE OF TLC AND IT IS NOT TO BE REUSED, COPIED OR MODIFIED WITHOUT WRITTEN CONSENT OF TLC. TLC RESERVES THE RIGHT TO REUSE ALL OR PART OF THESE DRAWINGS FOR FUTURE PROJECTS.

HOMES DEVELOPMENT CORPORATION

BUILT WITH PRIDE BY

HOMES DEVELOPMENT CORPORATION
7 VICTORY GARDEN WAY
LEXINGTON, MA 02421

TLC Design
total living concepts design
12 PEARL STREET, CLINTON, MA 01510
(508) 561-7644

REVISIONS

DRAWN
WHF
CHECKED

DATE
5/16/2011
SCALE
1/4"=1'-0"
JOB NO.
001-2011
SHEET

A-3

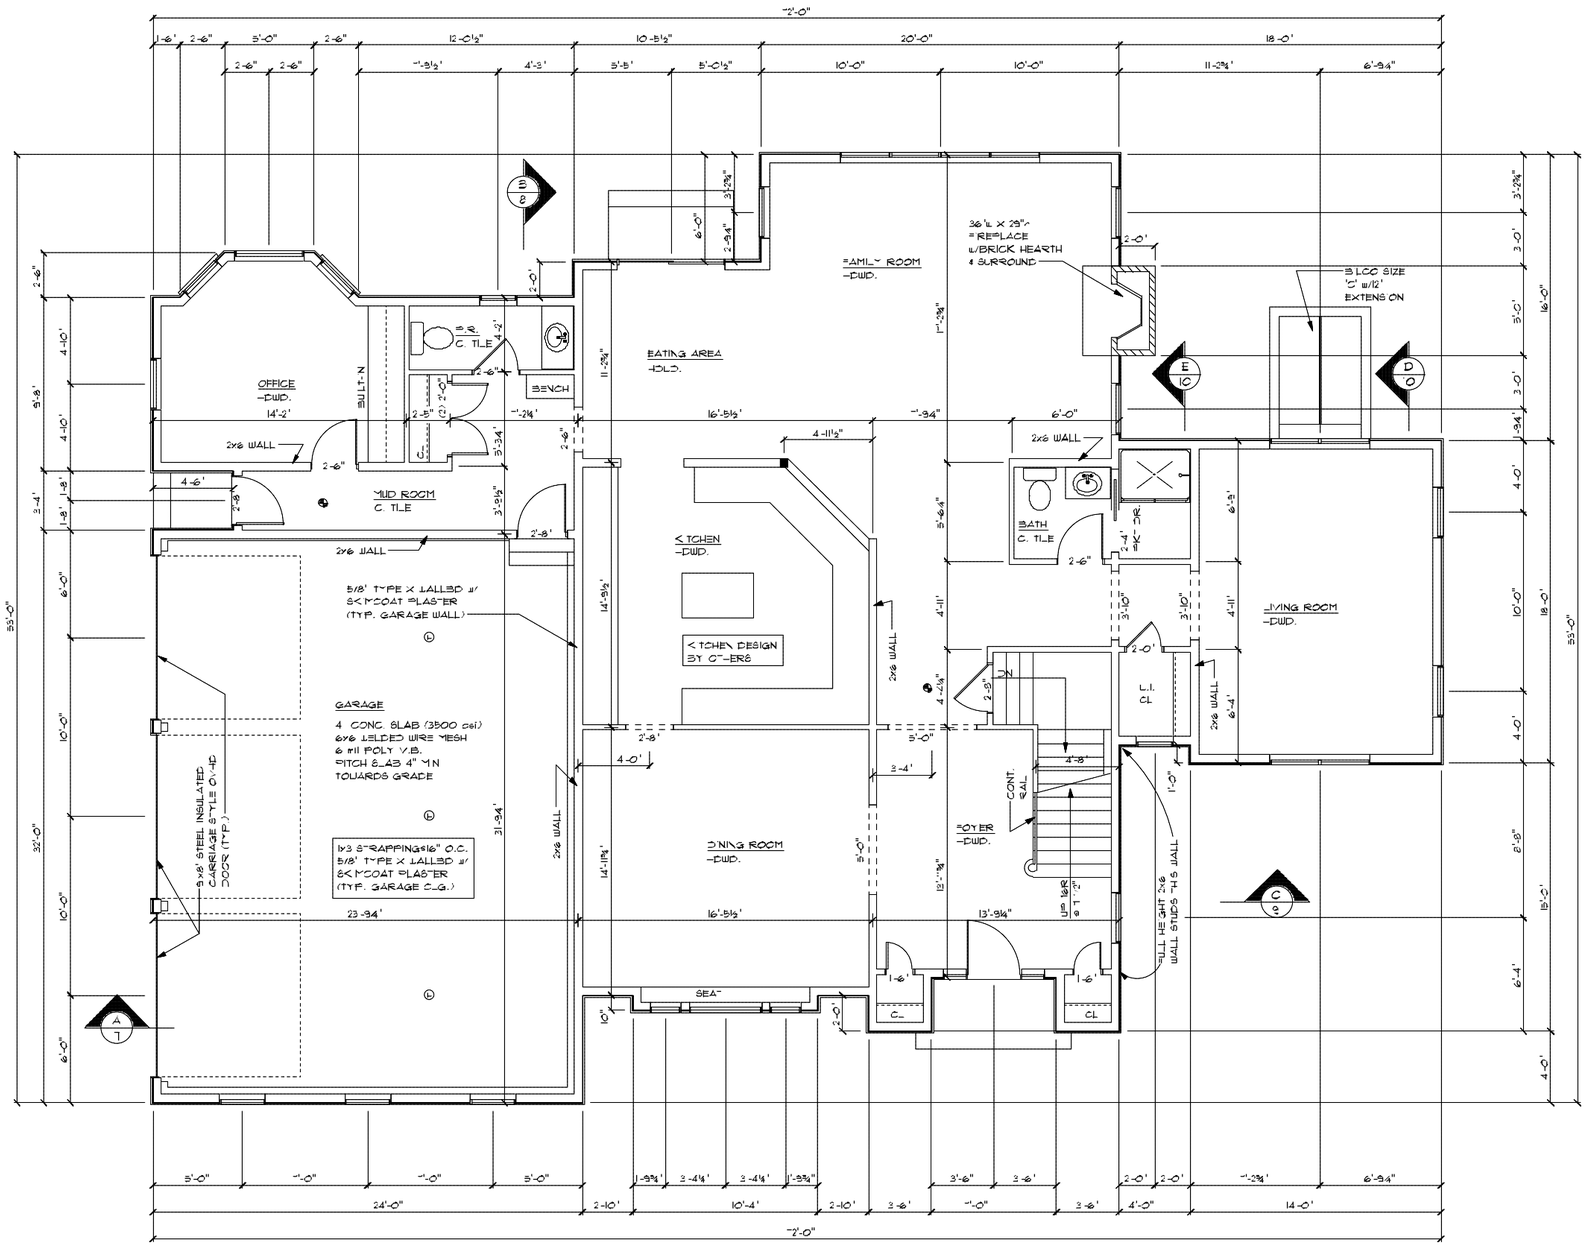

FIRST FLOOR PLAN

2028 sq.ft.

ELECTRICAL	SYMBOL
Carbon Monoxide	CO
smoke detector	

THIS PLAN IS THE PROPERTY OF TOTAL LIVING CONCEPTS DESIGN(TLC). IT IS INTENDED FOR THE EXCLUSIVE USE OF TLC AND IT IS NOT TO BE REUSED, COPIED OR MODIFIED WITHOUT WRITTEN CONSENT OF TLC. TLC RESERVES THE RIGHT TO REUSE ALL OR PART OF THESE DRAWINGS FOR FUTURE PROJECTS.

HOMES DEVELOPMENT CORPORATION

BUILT WITH PRIDE BY

HOMES DEVELOPMENT CORPORATION
7 VICTORY GARDEN WAY
LEXINGTON, MA 02421

TLC Design
total living concepts design
12 PEARL STREET, CLINTON, MA 01510
(508) 561-7644

REVISIONS

DRAWN
WHF
CHECKED

DATE
5/16/2011
SCALE
1/4"=1'-0"
JOB NO.
001-2011
SHEET

A-4

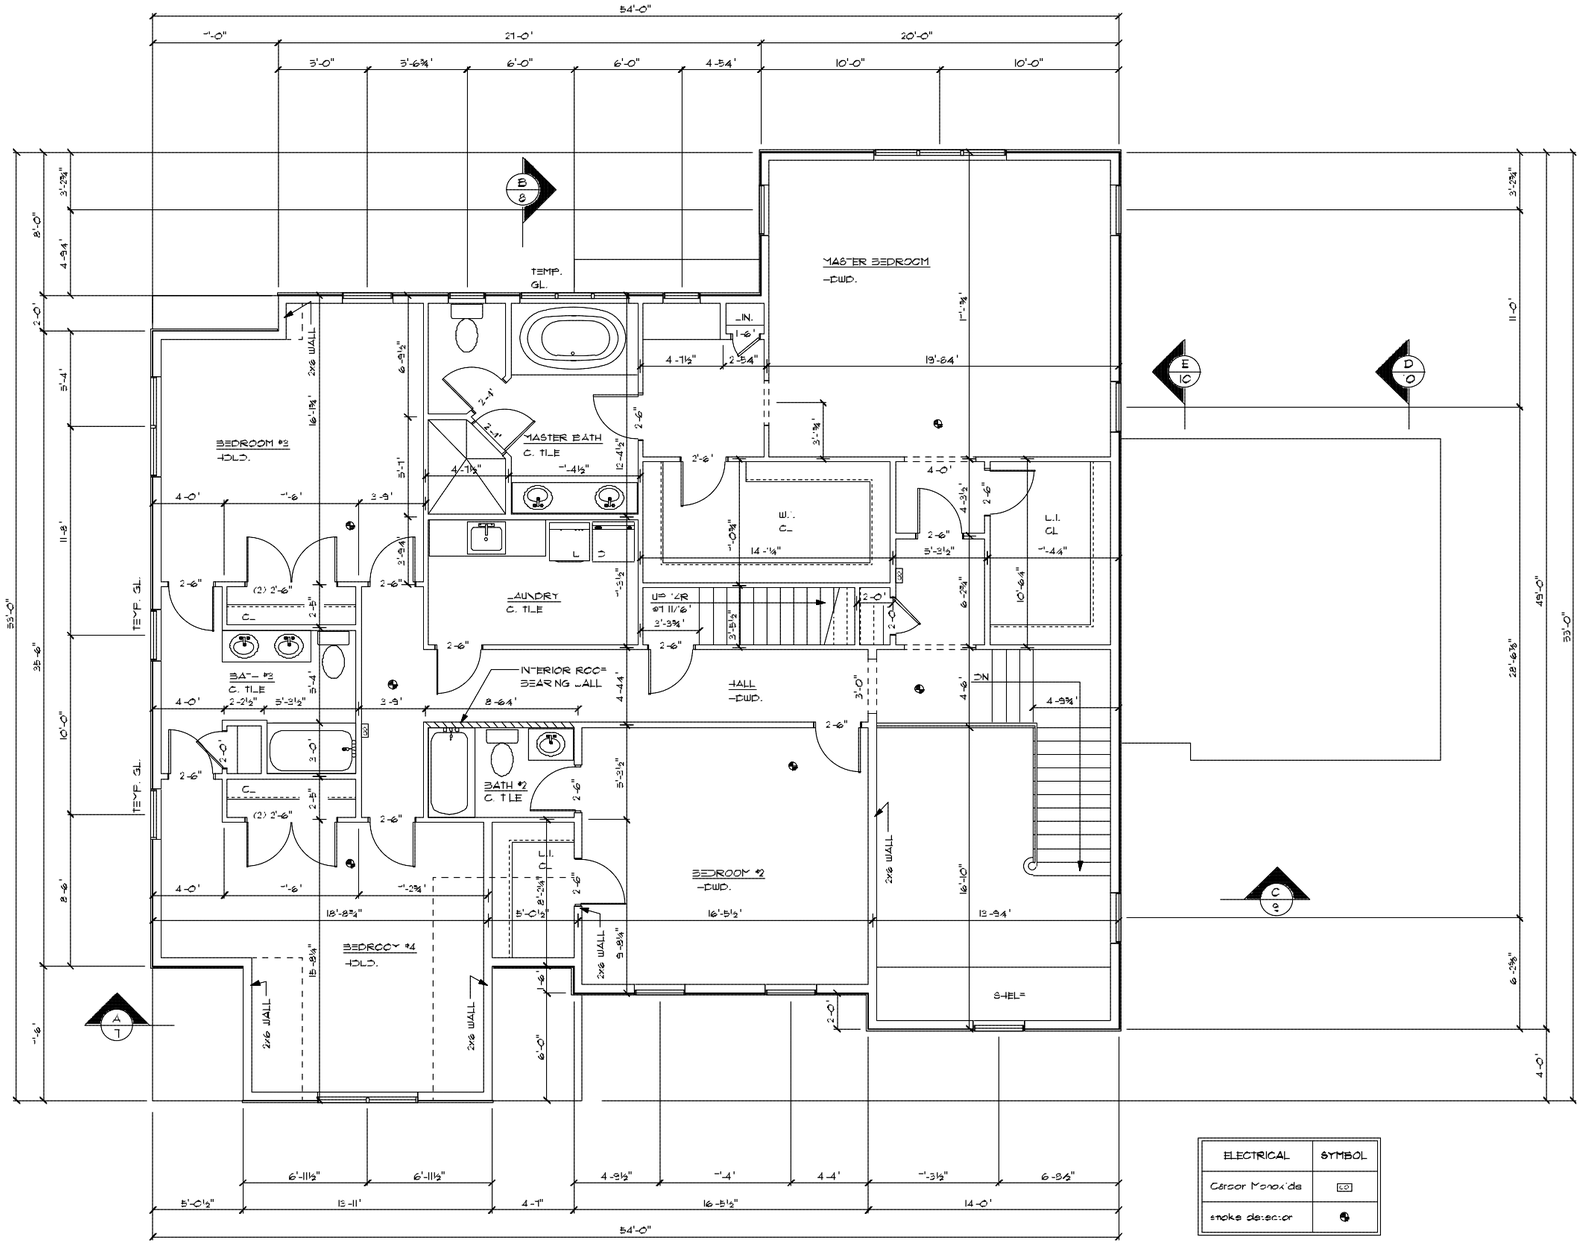

ELECTRICAL	SYMBOL
Carbon Monoxide	CO
smoke detector	

SECOND FLOOR PLAN

2553' sq.ft.

TLC Design
total living concepts design
12 PEARL STREET, CLINTON, MA 01510
(508) 561-7644

BUILT WITH PRIDE BY
HOMES DEVELOPMENT CORPORATION
7 VICTORY GARDEN WAY
LEXINGTON, MA 02421

THIS PLAN IS THE PROPERTY OF TOTAL LIVING CONCEPTS DESIGN(TLC). IT IS INTENDED FOR THE EXCLUSIVE USE OF TLC AND IT IS NOT TO BE REUSED, COPIED OR MODIFIED WITHOUT WRITTEN CONSENT OF TLC. TLC RESERVES THE RIGHT TO REUSE ALL OR PART OF THESE DRAWINGS FOR FUTURE PROJECTS.

HOMES DEVELOPMENT CORPORATION

REVISIONS

DRAWN
WHF
CHECKED

DATE
5/16/2011
SCALE
1/4"=1'-0"
JOB NO.
001-2011
SHEET
A-5