ABBREVIATIONS

AC	air conditioning	MO	masonry opening
ALUM	aluminum	OC	on center
AP	ash pit	OH	overhead
BD	board	OPG	opening
BLK	block	OVH	overhang
CI	cast iron	PAN	pantry
CL, CLOS	closet	PD	pocket door
CLG	ceiling	PLY	plywood
COL	column	PR	powder room
CONC	concrete	PSF	per square foot
D	dryer	PSI	per square inch
DIM	dimension	PSL	parallel strand lumber
DN	down	R	risers
DW	dishwasher	REF	refridgerator
ELEC	electric	REINF	reinforcing
EQUIP	equipment	REQ	required
EXP	exposed	RM	room
FIBGL	fiberglass	RO	rough opening
FL	floor	SQ	square
FT	foot/feet	STL	steel
FTG	footing	STOR	storage
GALV	galvinized	TC	trash compactor
GFI	ground fault interrupter	T&G	tounge and groove
GL	glass	TEMP	tempered
GYP	gypsum	TO	trimmed opening
HDR	header	TR	tread run
INSUL	insulation	TYP	typical
LAUN	laundry	VAN	vanity
LIN	linen	W	washer
LVL	laminated veneer lumber	W/	with
MAX	maximum	WD	wood
MC	medicine cabinet	WM	wire mesh
MIN	minumum	WP	waterproof
MIR	mirror		

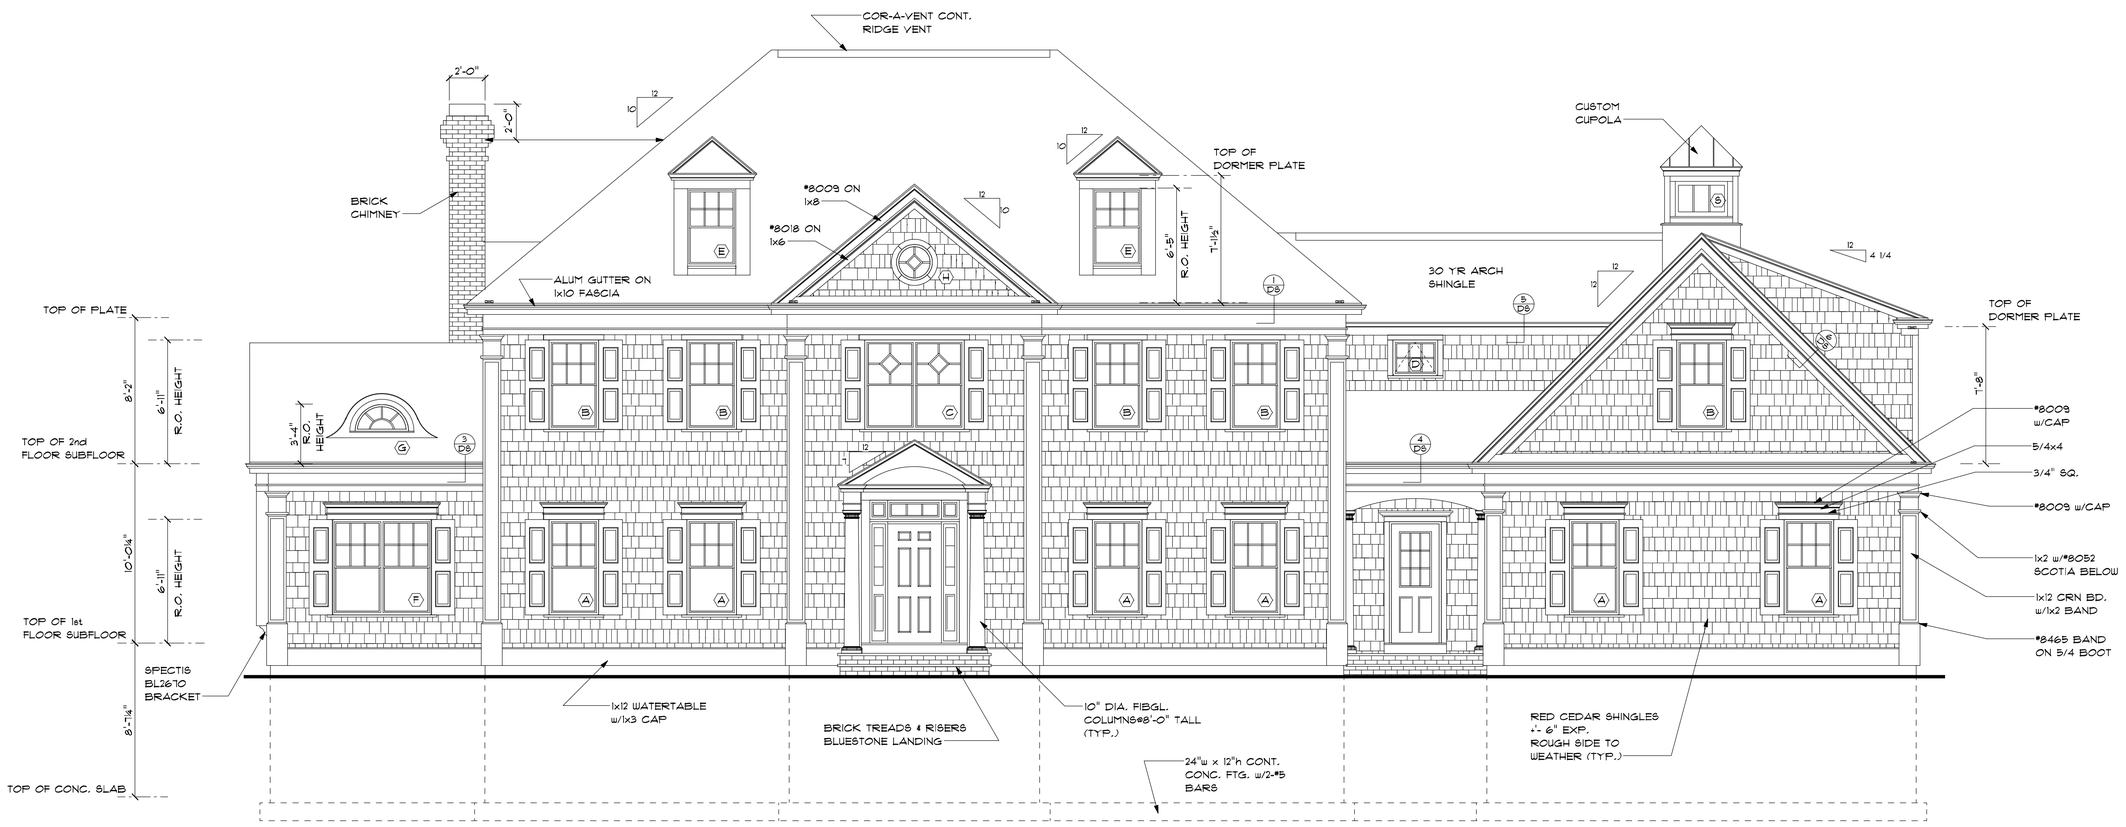

FRONT ELEVATION

4978 SQ.FT. TOTAL LIVING AREA
768 SQ.FT. GARAGE UNDER
38'-1 3/4" BUILDING HEIGHT

THIS PLAN IS THE PROPERTY OF TOTAL LIVING CONCEPTS DESIGN(TLC). IT IS INTENDED FOR THE EXCLUSIVE USE OF TLC, AND IT IS NOT TO BE REUSED, COPIED, OR MODIFIED WITHOUT WRITTEN CONSENT OF TLC. TLC RESERVES THE RIGHT TO REUSE ALL OR PART OF THESE DRAWINGS FOR FUTURE PROJECTS.

HOMES DEVELOPMENT CORPORATION

BUILT WITH PRIDE BY
HOMES DEVELOPMENT CORPORATION
17 VICTORY GARDEN WAY
LEXINGTON, MA 02421

TLC Design
total living concepts design
12 PEARL STREET, CLINTON, MA 01510
(508) 561-7644

REVISIONS

DRAWN
WHP
CHECKED

DATE
8/9/2011
SCALE
1/4"=1'-0"
JOB NO.
003-2011
SHEET
A-1

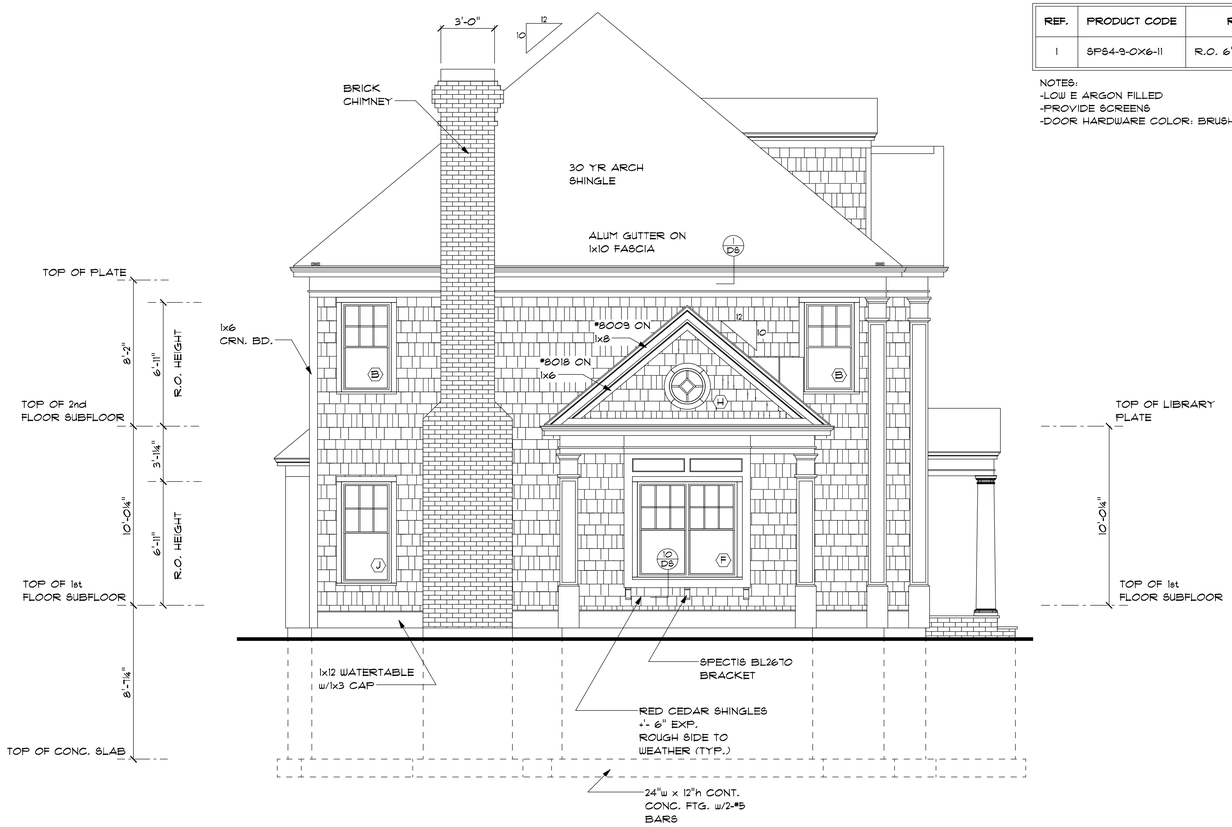

LEFT ELEVATION

TOP OF LIBRARY PLATE

10'-0¼"

TOP OF 1st FLOOR SUBFLOOR

JELD-WEN SITELINE EX DOOR SCHEDULE

REF.	PRODUCT CODE	R.O. SIZE	GRILLE	TRIM	REMARKS	COUNT
1	SPS4-9-0X6-11	R.O. 6'-0 3/4" x 6'-11"	SEE BELOW	NONE		1

NOTES:
-LOW E ARGON FILLED
-PROVIDE SCREENS
-DOOR HARDWARE COLOR: BRUSHED CHROME

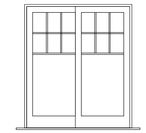

UNIT '1'

JELD-WEN SITEINE EX WINDOW SCHEDULE

REF	PRODUCT CODE	R.O. SIZE	GRILLE	TRIM	REMARKS	COUNT
A	EWD3364	R.O. 34 1/8" x 64 3/4"	6 ov 1	5/4x4	DOUBLE HUNG	9
B	EWD3360	R.O. 34 1/8" x 60 3/4"	6 ov 1	5/4x4	DOUBLE HUNG	10
C	EWD3360-2	R.O. 67 1/2" x 60 3/4"	SEE BELOW	5/4x4	DOUBLE DOUBLE HUNG	1
D	EWA3024	R.O. 30 3/4" x 24 3/4"	3w, 2h	5/4x4	AWNING	1
E	EWD3352	R.O. 34 1/8" x 52 3/4"	6 ov 1	5/4x4	DOUBLE HUNG	2
F	EWD3364-2	R.O. 67 1/2" x 64 3/4"	6 ov 1	5/4x4	DOUBLE DOUBLE HUNG, TEMP GL	2
G	EWC36HR18	R.O. 36 3/4" x 18 3/4"	SEE BELOW	5/4x4	HALF ROUND	1
H	EW24FRD8	R.O. 24 3/4" x 24 3/4"	SEE BELOW	5/4x4	CIRCLE UNIT	2
J	EWD3368	R.O. 34 1/8" x 68 3/4"	6 ov 1	5/4x4	DOUBLE HUNG	1
K	EWD3360-2	R.O. 67 1/2" x 60 3/4"	6 ov 1	5/4x4	DOUBLE DOUBLE HUNG	1
L	EWD2548	R.O. 26 1/8" x 48 3/4"	6 ov 1	5/4x4	DOUBLE HUNG	3
M	EWC2448-3	R.O. 72 3/4" x 48 3/4"	SEE BELOW	5/4x4	TRIPLE CASEMENT TEMP GL.	1
N	EWC2442-3	R.O. 72 3/4" x 42 3/4"	2w, 3h	5/4x4	TRIPLE CASEMENT	1
O	EWA3030	R.O. 30 3/4" x 30 3/4"	3w, 2h	5/4x4	DOUBLE AWNING	1
P	EWD2564	R.O. 26 1/8" x 64 3/4"	6 ov 1	5/4x4	DOUBLE HUNG	2
Q	EWD3360-3	R.O. 100 7/8" x 60 3/4"	6 ov 1	5/4x4	TRIPLE DOUBLE HUNG	1
R	EWD3368-5	R.O. 167 5/8" x 68 3/4"	6 ov 1	5/4x4	QUINTUPLE DOUBLE HUNG	1
S	EWC3024	R.O. 30 3/4" x 24 3/4"	3w, 1h	5/4x4	FIXED CASEMENT	4

NOTES:
-LOW E ARGON FILLED
-SDL DIVIDED LITES
-PROVIDE SCREENS
-WHITE HARDWARE

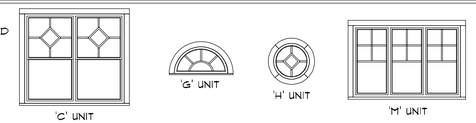

'C' UNIT 'G' UNIT 'H' UNIT 'M' UNIT

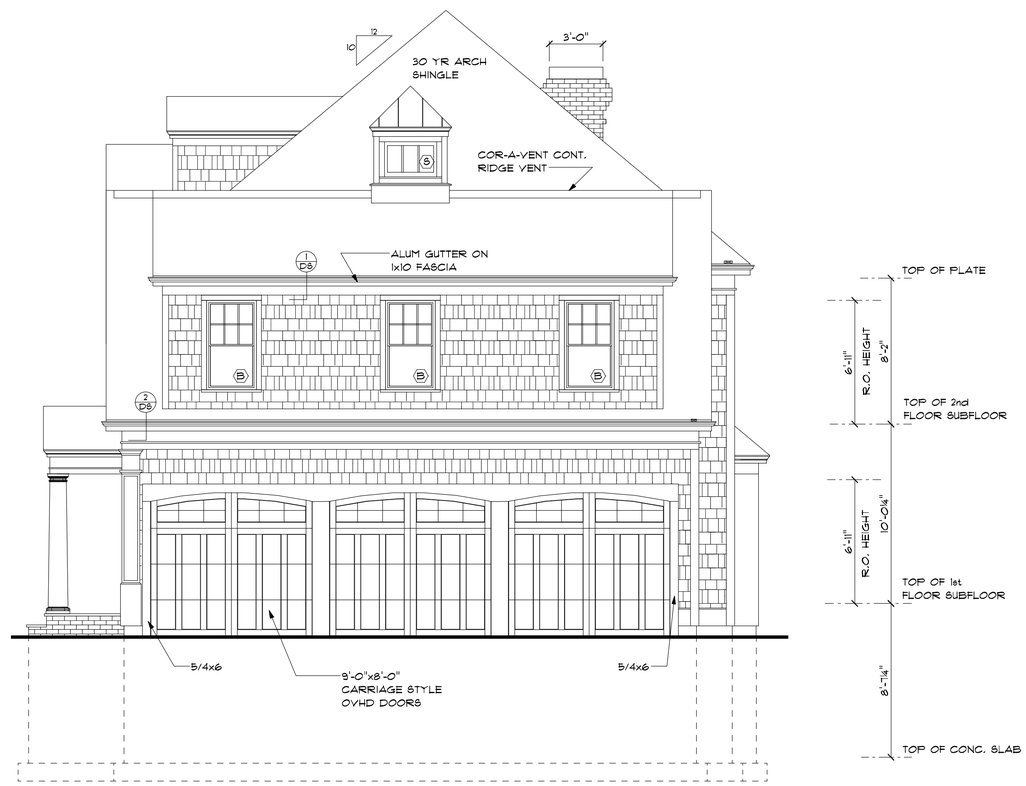

THIS PLAN IS THE PROPERTY OF TOTAL LIVING CONCEPTS DESIGN(TLC). IT IS INTENDED FOR THE EXCLUSIVE USE OF TLC AND IT IS NOT TO BE REUSED, COPIED OR MODIFIED WITHOUT WRITTEN CONSENT OF TLC. TLC RESERVES THE RIGHT TO REUSE ALL OR PART OF THESE DRAWINGS FOR FUTURE PROJECTS.

HOMES DEVELOPMENT CORPORATION

BUILT WITH PRIDE BY

HOMES DEVELOPMENT CORPORATION
17 VICTORY GARDEN WAY
LEXINGTON, MA 02421

TLC Design
total living concepts design
12 PEARL STREET, CLINTON, MA 01510
(508) 561-7644

REVISIONS

DRAWN
WHP
CHECKED

DATE
8/9/2011
SCALE
1/4"=1'-0"
JOB NO.
003-2011
SHEET

A-2

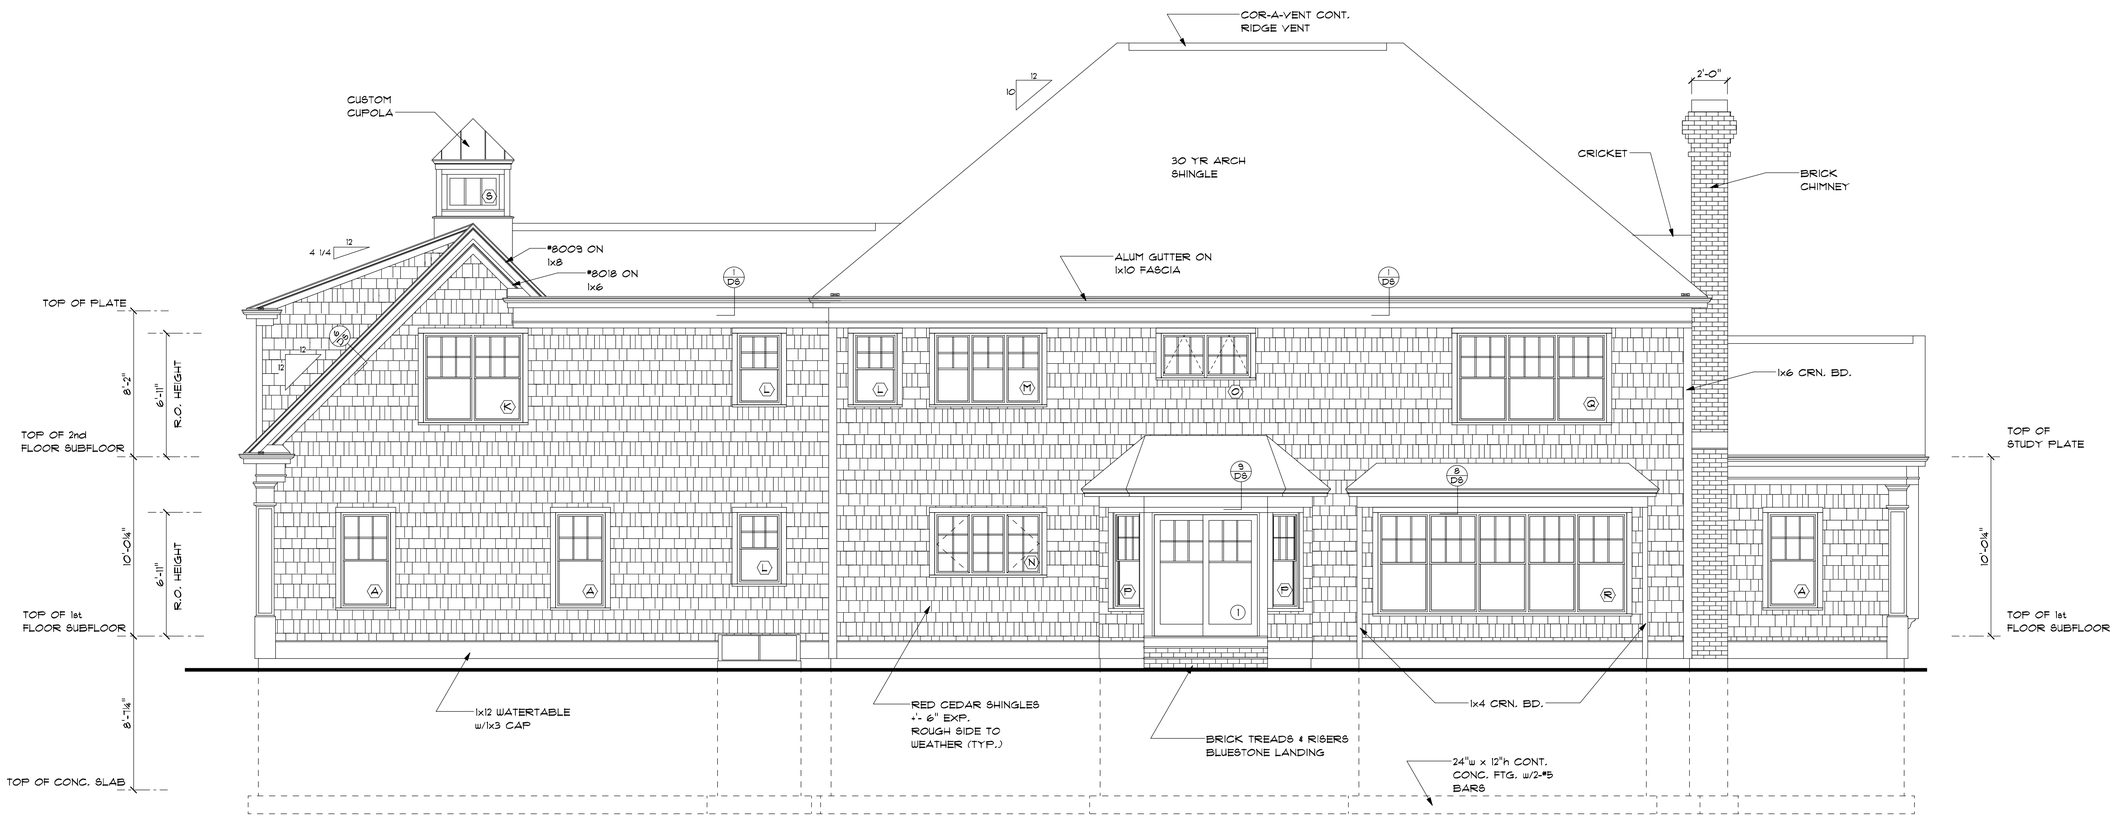

REAR ELEVATION

THIS PLAN IS THE PROPERTY OF TOTAL LIVING CONCEPTS DESIGN(TLC). IT IS INTENDED FOR THE EXLUSIVE USE OF TLC AND IT IS NOT TO BE REUSED, COPIED OR MODIFIED WITHOUT WRITTEN CONSENT OF TLC. TLC RESERVES THE RIGHT TO REUSE ALL OR PART OF THESE DRAWINGS FOR FUTURE PROJECTS.

HOMES DEVELOPMENT CORPORATION

BUILT WITH PRIDE BY

HOMES DEVELOPMENT CORPORATION
17 VICTORY GARDEN WAY
LEXINGTON, MA 02421

TLC Design
total living concepts design
12 PEARL STREET, CLINTON, MA 01510
(508) 561-7644

REVISIONS

DRAWN
WHP
CHECKED

DATE
8/9/2011
SCALE
1/4"=1'-0"
JOB NO.
003-2011
SHEET
A-3